WHISPERING WINDS

PART OF THE NW 1/4 AND SW /14 OF THE SW 1/4 OF SECTION 4, T7N, R8E, TOWNSHIP OF MIDDLETON, DANE COUNTY, WISCONSIN

HELD & ASSOCIATES, INC.
HOWARD F. LICHT SURVEYOR S-1136
2000

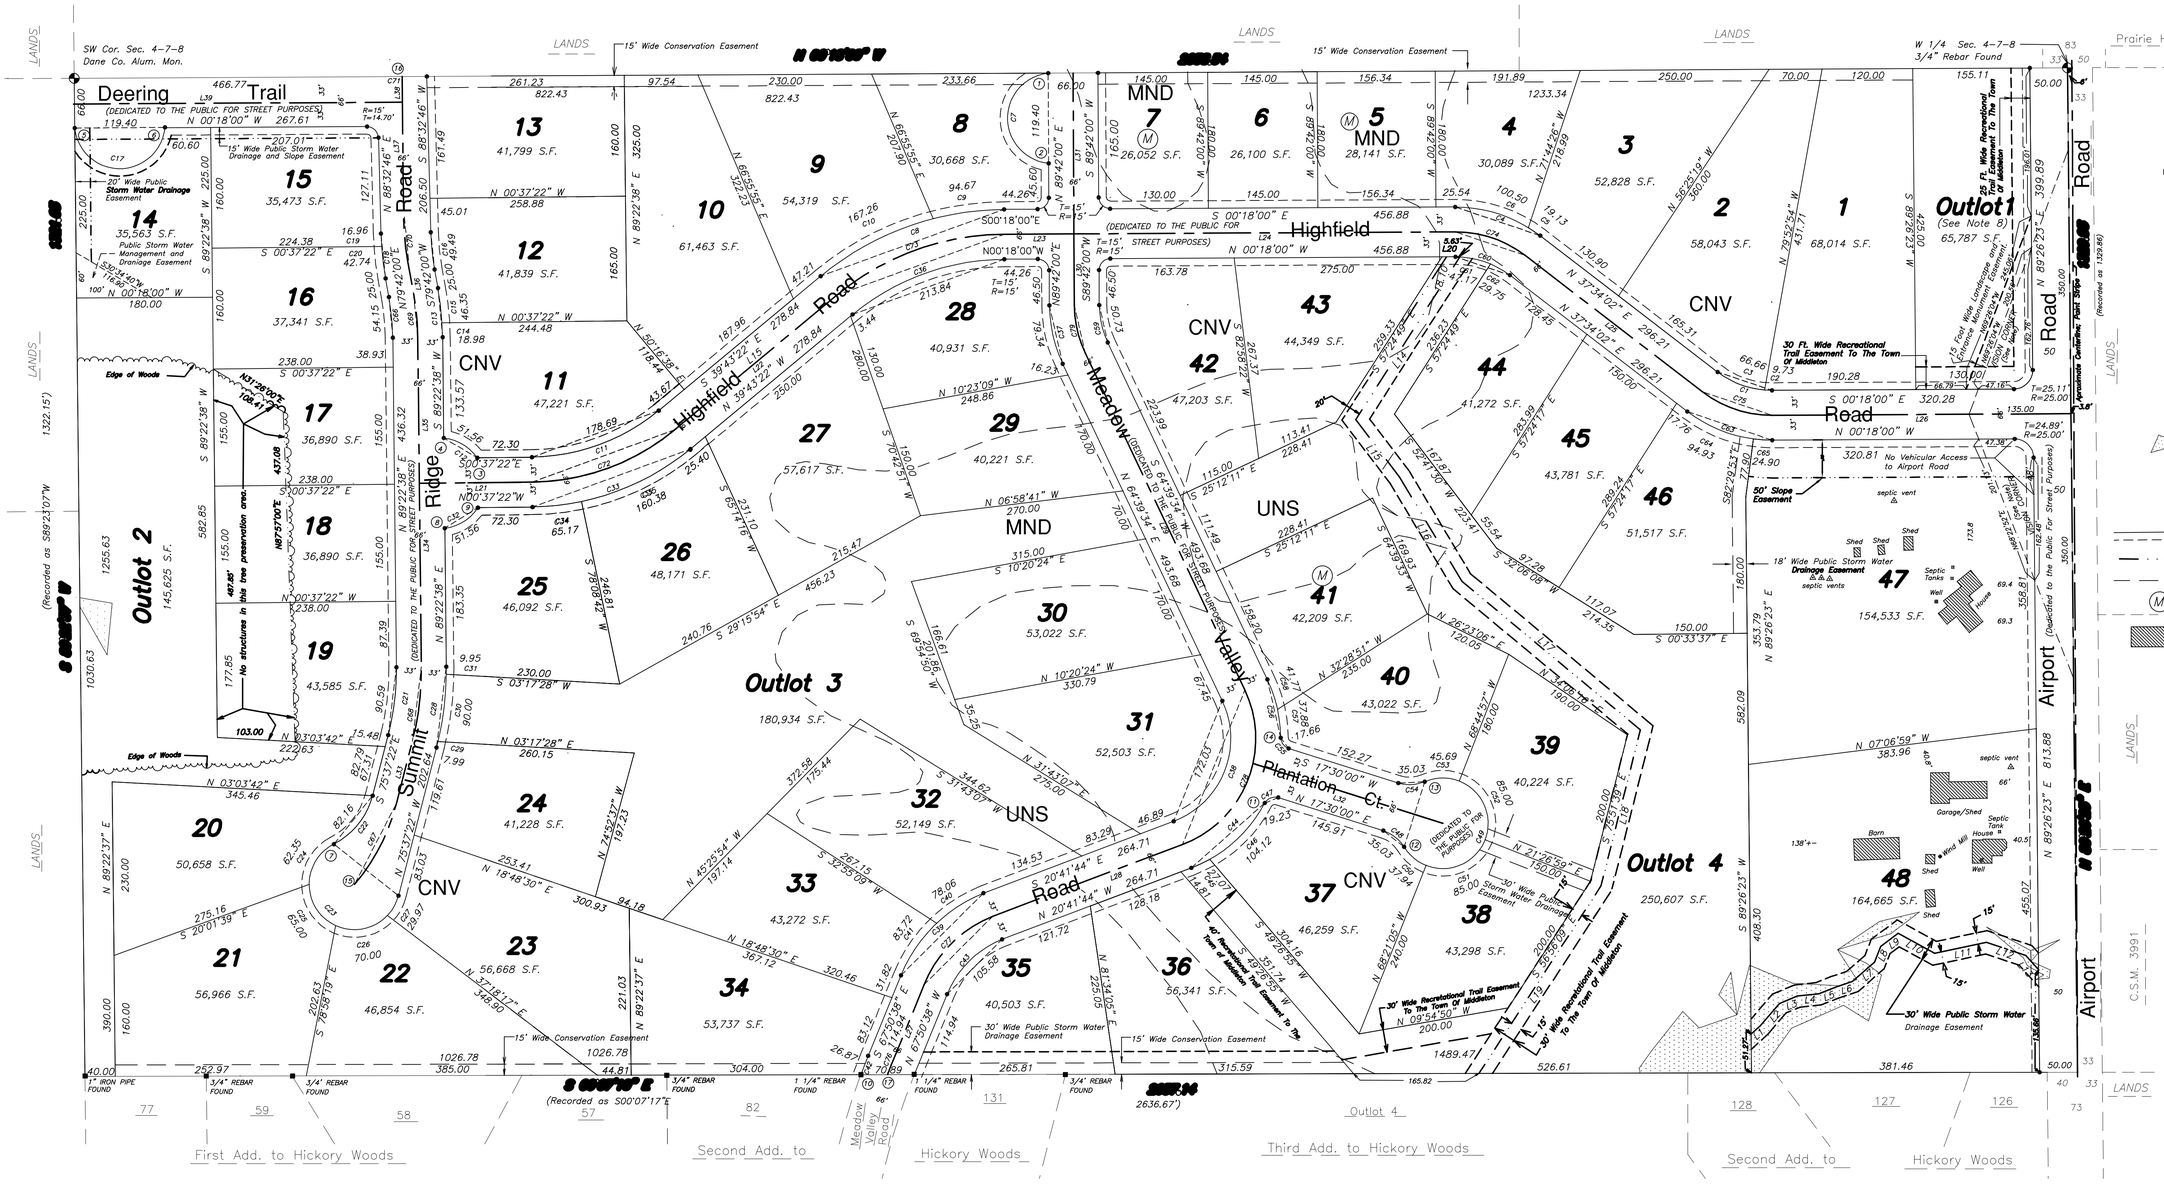

LEGEND

- = 1 1/4" x 30" Solid round iron rebar placed, 4.30 lbs/ft.
- = Iron pipe or solid iron rebar found, as noted.

All other lot corners are marked with a 3/4" x 24" solid round iron rebar, 1.50 lbs/ft.

- = Section corner found, as noted.
- = Slopes greater than 20%.

CNV = Suitable Soils for Conventional Septic Systems.

MND = Suitable Soils for Mound Septic Systems only.

UNS = Unsuitable Soils for Septic Systems.

= 10 Foot Wide Public Utility Easement.

= Centerline 30' Wide Public Recreational Trail.

= Easement Line for Public Recreational Trail.

(M) = Denotes Lots Designated Mound Systems

= Existing Structures

SEE SHEET 3 OF 3 FOR NOTES.